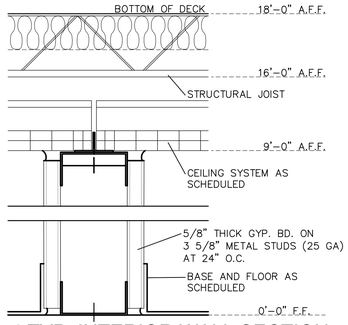

1 TYP. INTERIOR WALL SECTION
SCALE: N.T.S.

KEY NOTES:

1. ROOF OVERHANG COVERED PORCH
2. STOREFRONT WINDOW SYSTEM
3. TRANSFORMER
4. OVERHEAD DOOR
5. ELEVATOR/ FREIGHT ELEVATOR
6. STAIR
7. FLOOR MATERIAL TRANSITION
8. ESCALATOR
9. TRUCK DOCK
10. MALL ENTRANCE
11. ELECTRICAL PANEL
12. FIRE SPRINKLER SYSTEM
13. LINE OF LEVEL 2 ABOVE

LEGEND:

- TYPE: A — EXTERIOR WALL – MASONRY BRICK OVER CMU W/ WITH 3 5/8" METAL STUDS W/ 5/8" GYP. BOARD
- TYPE: B — EXTERIOR WALL – MASONRY BRICK OVER CMU W/ WITH MASONRY BRICK
- TYPE: C — EXTERIOR WALL – MASONRY BRICK OVER CMU
- TYPE: D — INTERIOR WALL – NON RATED PARTITION: 3 5/8" METAL STUDS W/ 5/8" GYP. BD. BOTH SIDES
- TYPE: E — INTERIOR WALL – NON RATED PARTITION: CMU BLOCK
- ROOM 100 — ROOM NAME AND ROOM NUMBER
- COLUMN
- COLUMN

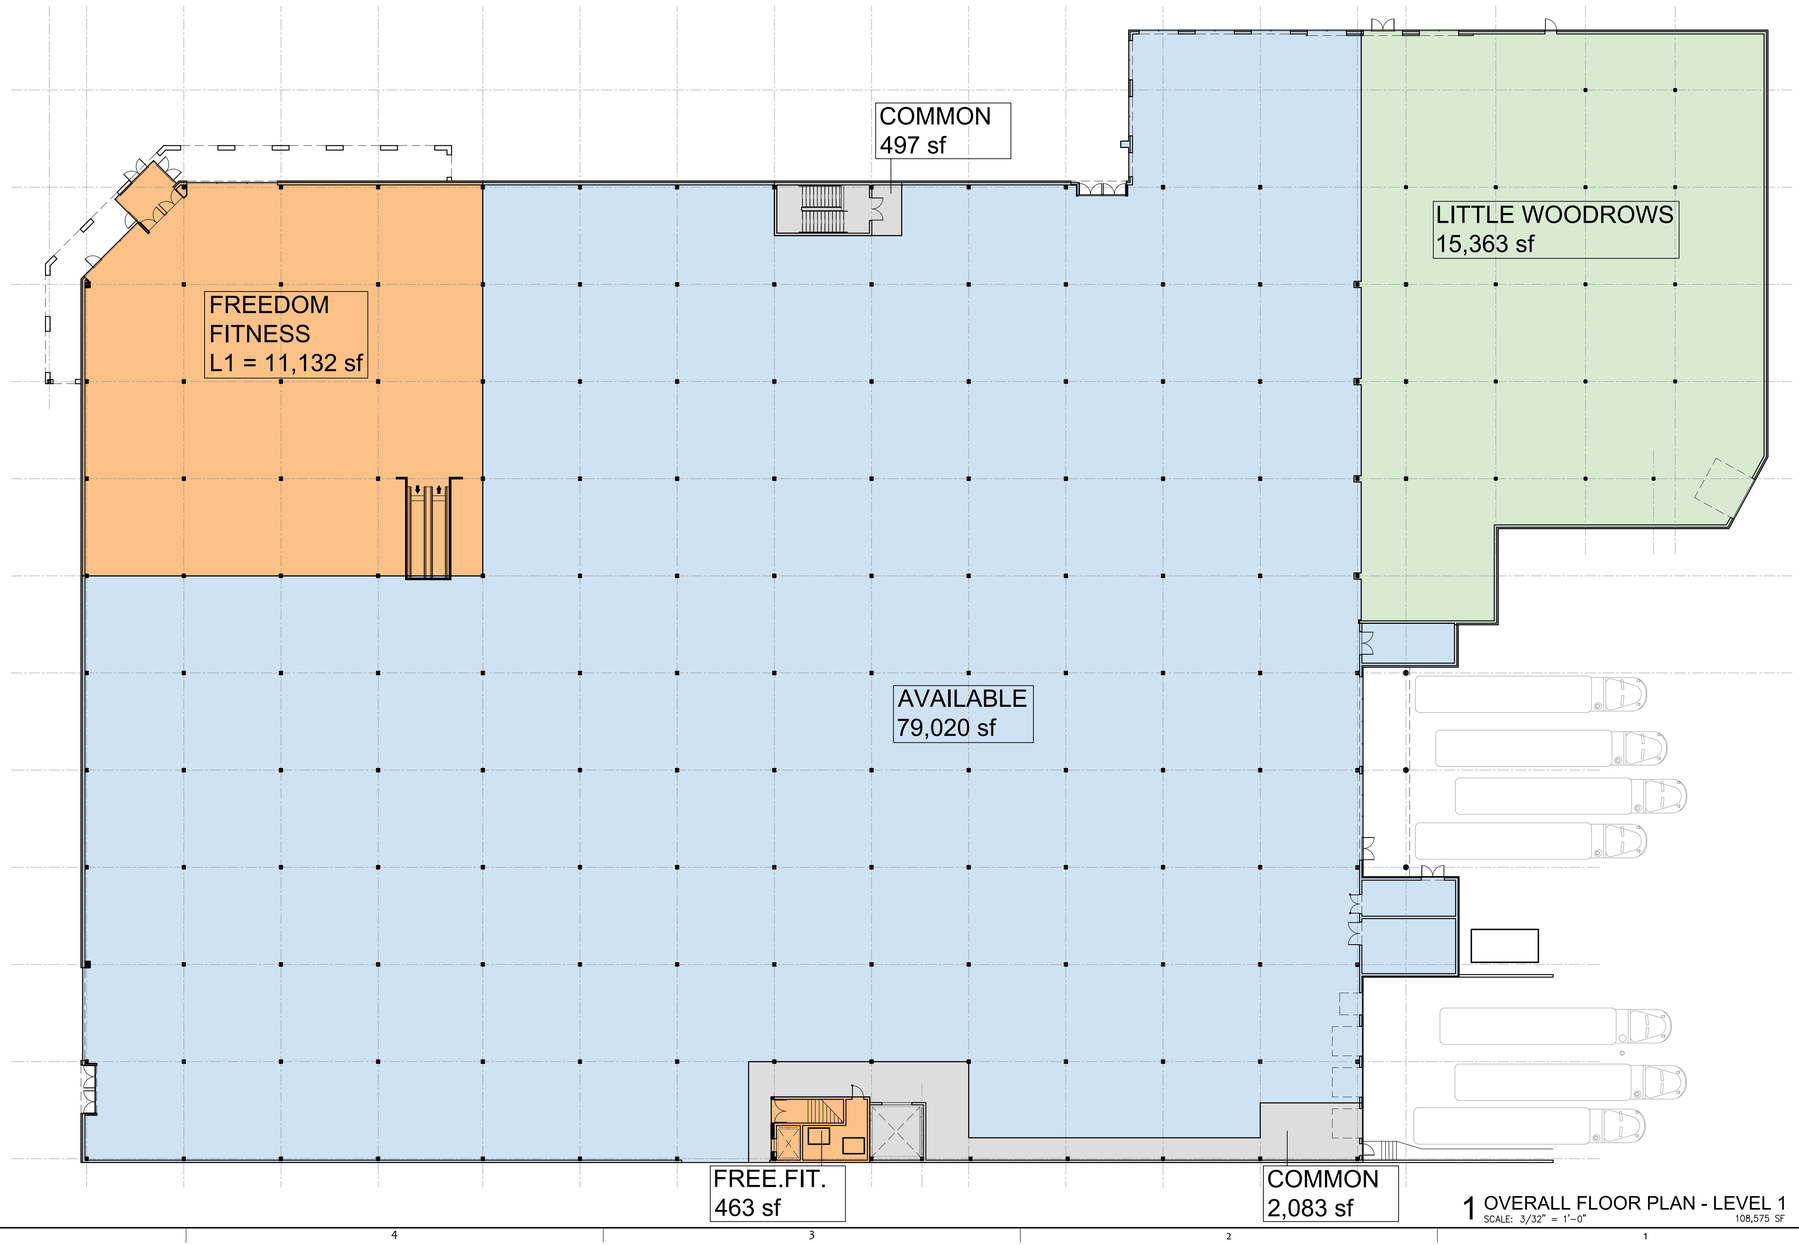

1 OVERALL FLOOR PLAN - LEVEL 1
SCALE: 3/32" = 1'-0" 108,575 SF

ACS architecture | asbuilts
multifamily hospitality industrial commercial
1322 Space Park Drive
Suite B-122
Houston • Texas 77058
info@acs-architecture.com
281.767. 9000 voice
Firm Registration No. BR2307

STONEWATER PROPERTIES

ACS.2020.0819

1305 AIRLINE ROAD
CORPUS CHRISTI, TX 78412

© ACS architecture | asbuilts

2021 ACS ARCHITECTURE, LLC DOCUMENTS AND INSTRUMENTS OF SERVICE ARE GIVEN IN CONFIDENCE AND REMAIN THE PROPERTY OF ACS ARCHITECTURE, LLC. THIS DOCUMENT AND THE INFORMATION CONTAINED HEREIN MAY NOT BE DUPLICATED, USED, OR DISCLOSED WITHOUT WRITTEN CONSENT OF ACS ARCHITECTURE, LLC. THIS IS AN UNPUBLISHED SURVEY DOCUMENT OFFERED BY ACS ARCHITECTURE, LLC. IT IS SUBMITTED FOR YOUR PERSONAL USE IN CONNECTION WITH THE CONTRACTED PROJECT PERFORMED BY ACS ARCHITECTURE, LLC. ALL OR ANY PART OF THE SURVEY DOCUMENT (EXCEPTING REGISTERED TRADEMARKS) REMAINS THE PROPERTY OF ACS ARCHITECTURE, LLC.

Revision Date:

Issue/Date

SCHEMATIC DESIGN: 11-29-2021

A2.01

OVERALL FLOOR PLAN
LEVEL 1
GENERAL INFORMATION